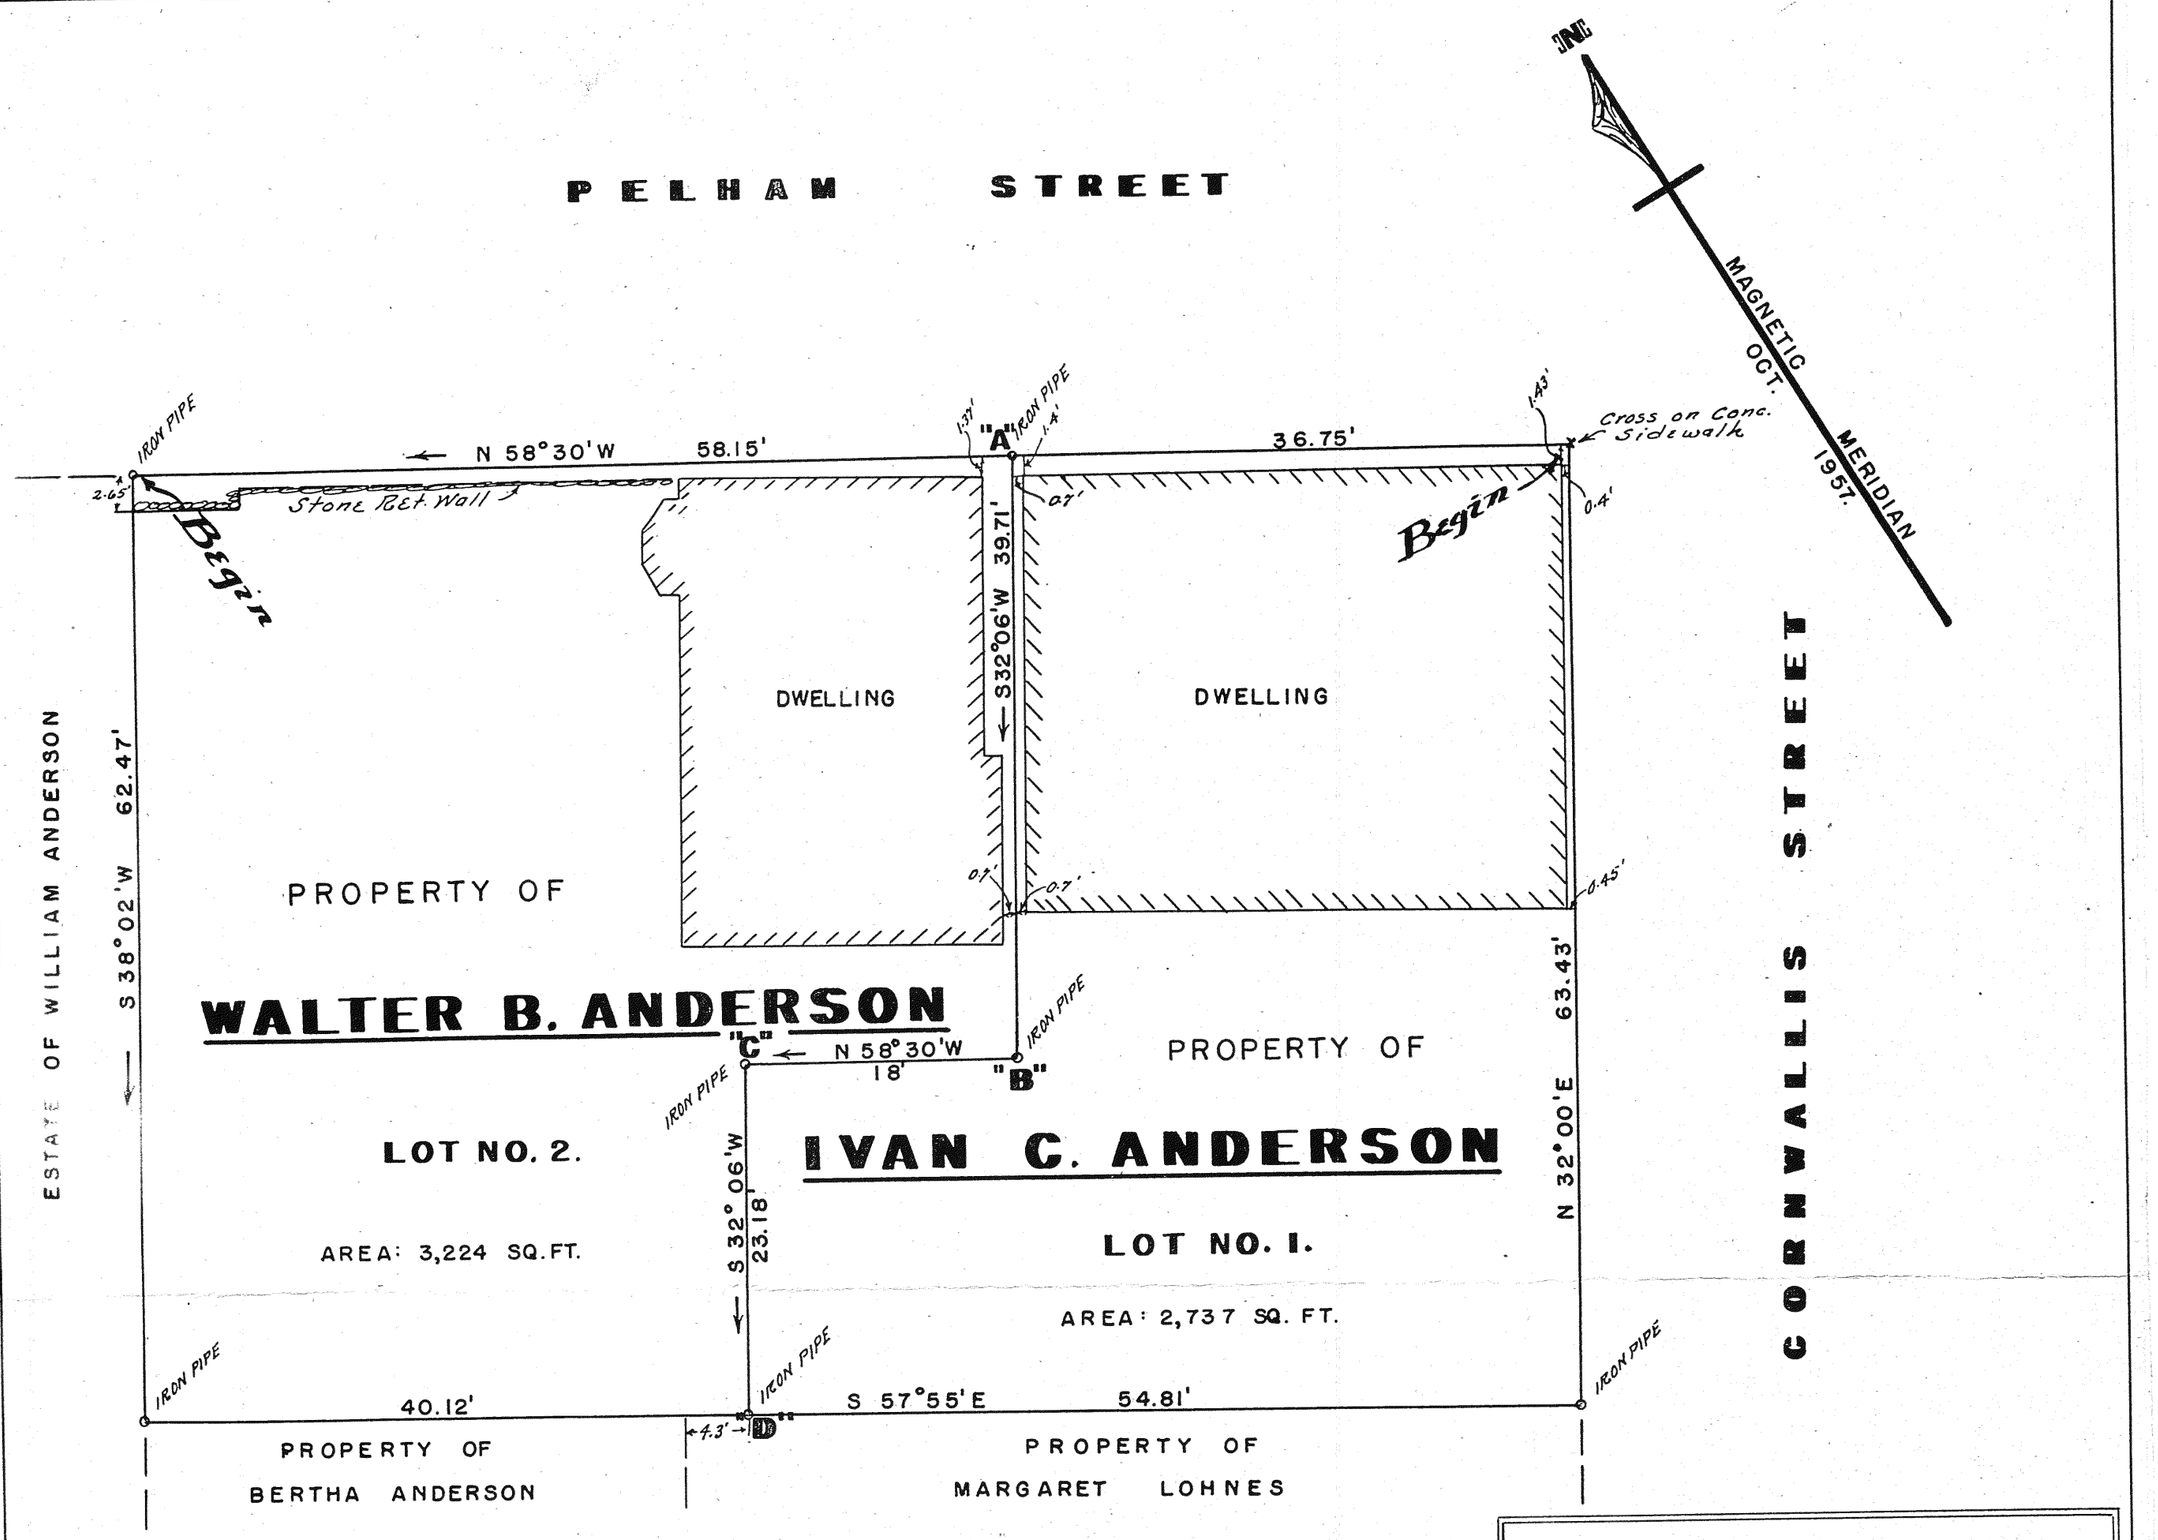

PLAN OF SURVEY.

SHOWING DIVISION OF PROPERTY BETWEEN **WALTER B. ANDERSON** AND **IVAN C. ANDERSON,** IN THE TOWN OF LUNENBURG, N.S.

SURVEY OF OCT. 16TH., 1957.

SCALE: 1 INCH = 10 FEET.

SURVEY & PLAN BY: —

Errol B. Hebb P.L.S.

BRIDGEWATER, N.S., 20TH. FEB., A.D., 1958.

A-G-R-E-E-M-E-N-T

We, the undersigned, WALTER B. ANDERSON and IVAN C. ANDERSON, owners of adjacent properties in the Town of Lunenburg and both residing in the said Town of Lunenburg, in the County of Lunenburg and Province of Nova Scotia, hereby AGREE to HAVE and to HOLD to our Heirs and Assigns, the lines lettered "AB", "BC" and "CD" as shown on this Plan of Survey to be the correct division lines between our respective properties as set forth in Clauses Nos. 3 and 4 in the last Will and Testament of Helen L. Anderson, dated the 27th. day of May, A.D., 1944.

IN WITNESS WHEREOF we have hereunto subscribed our names and affixed our seals this 22nd day of October, A.D., 1958.

SIGNED, SEALED and DELIVERED in the presence of:

Errol B. Hebb

Walter B. Anderson

Ivan C. Anderson

Province of Nova Scotia)
County of Lunenburg SS)

On this 25 day of October, A.D., 1958, before me, the subscriber, personally came and appeared, ERROL B. HEBB, a subscribing witness to the foregoing AGREEMENT who, having been by me, duly sworn, made oath and said that WALTER B. ANDERSON and IVAN C. ANDERSON, the parties thereto, signed, sealed and delivered the same in his presence.

A Barrister at Law and Notary Public.

Book 123
Page 642
No. 910
File #8926